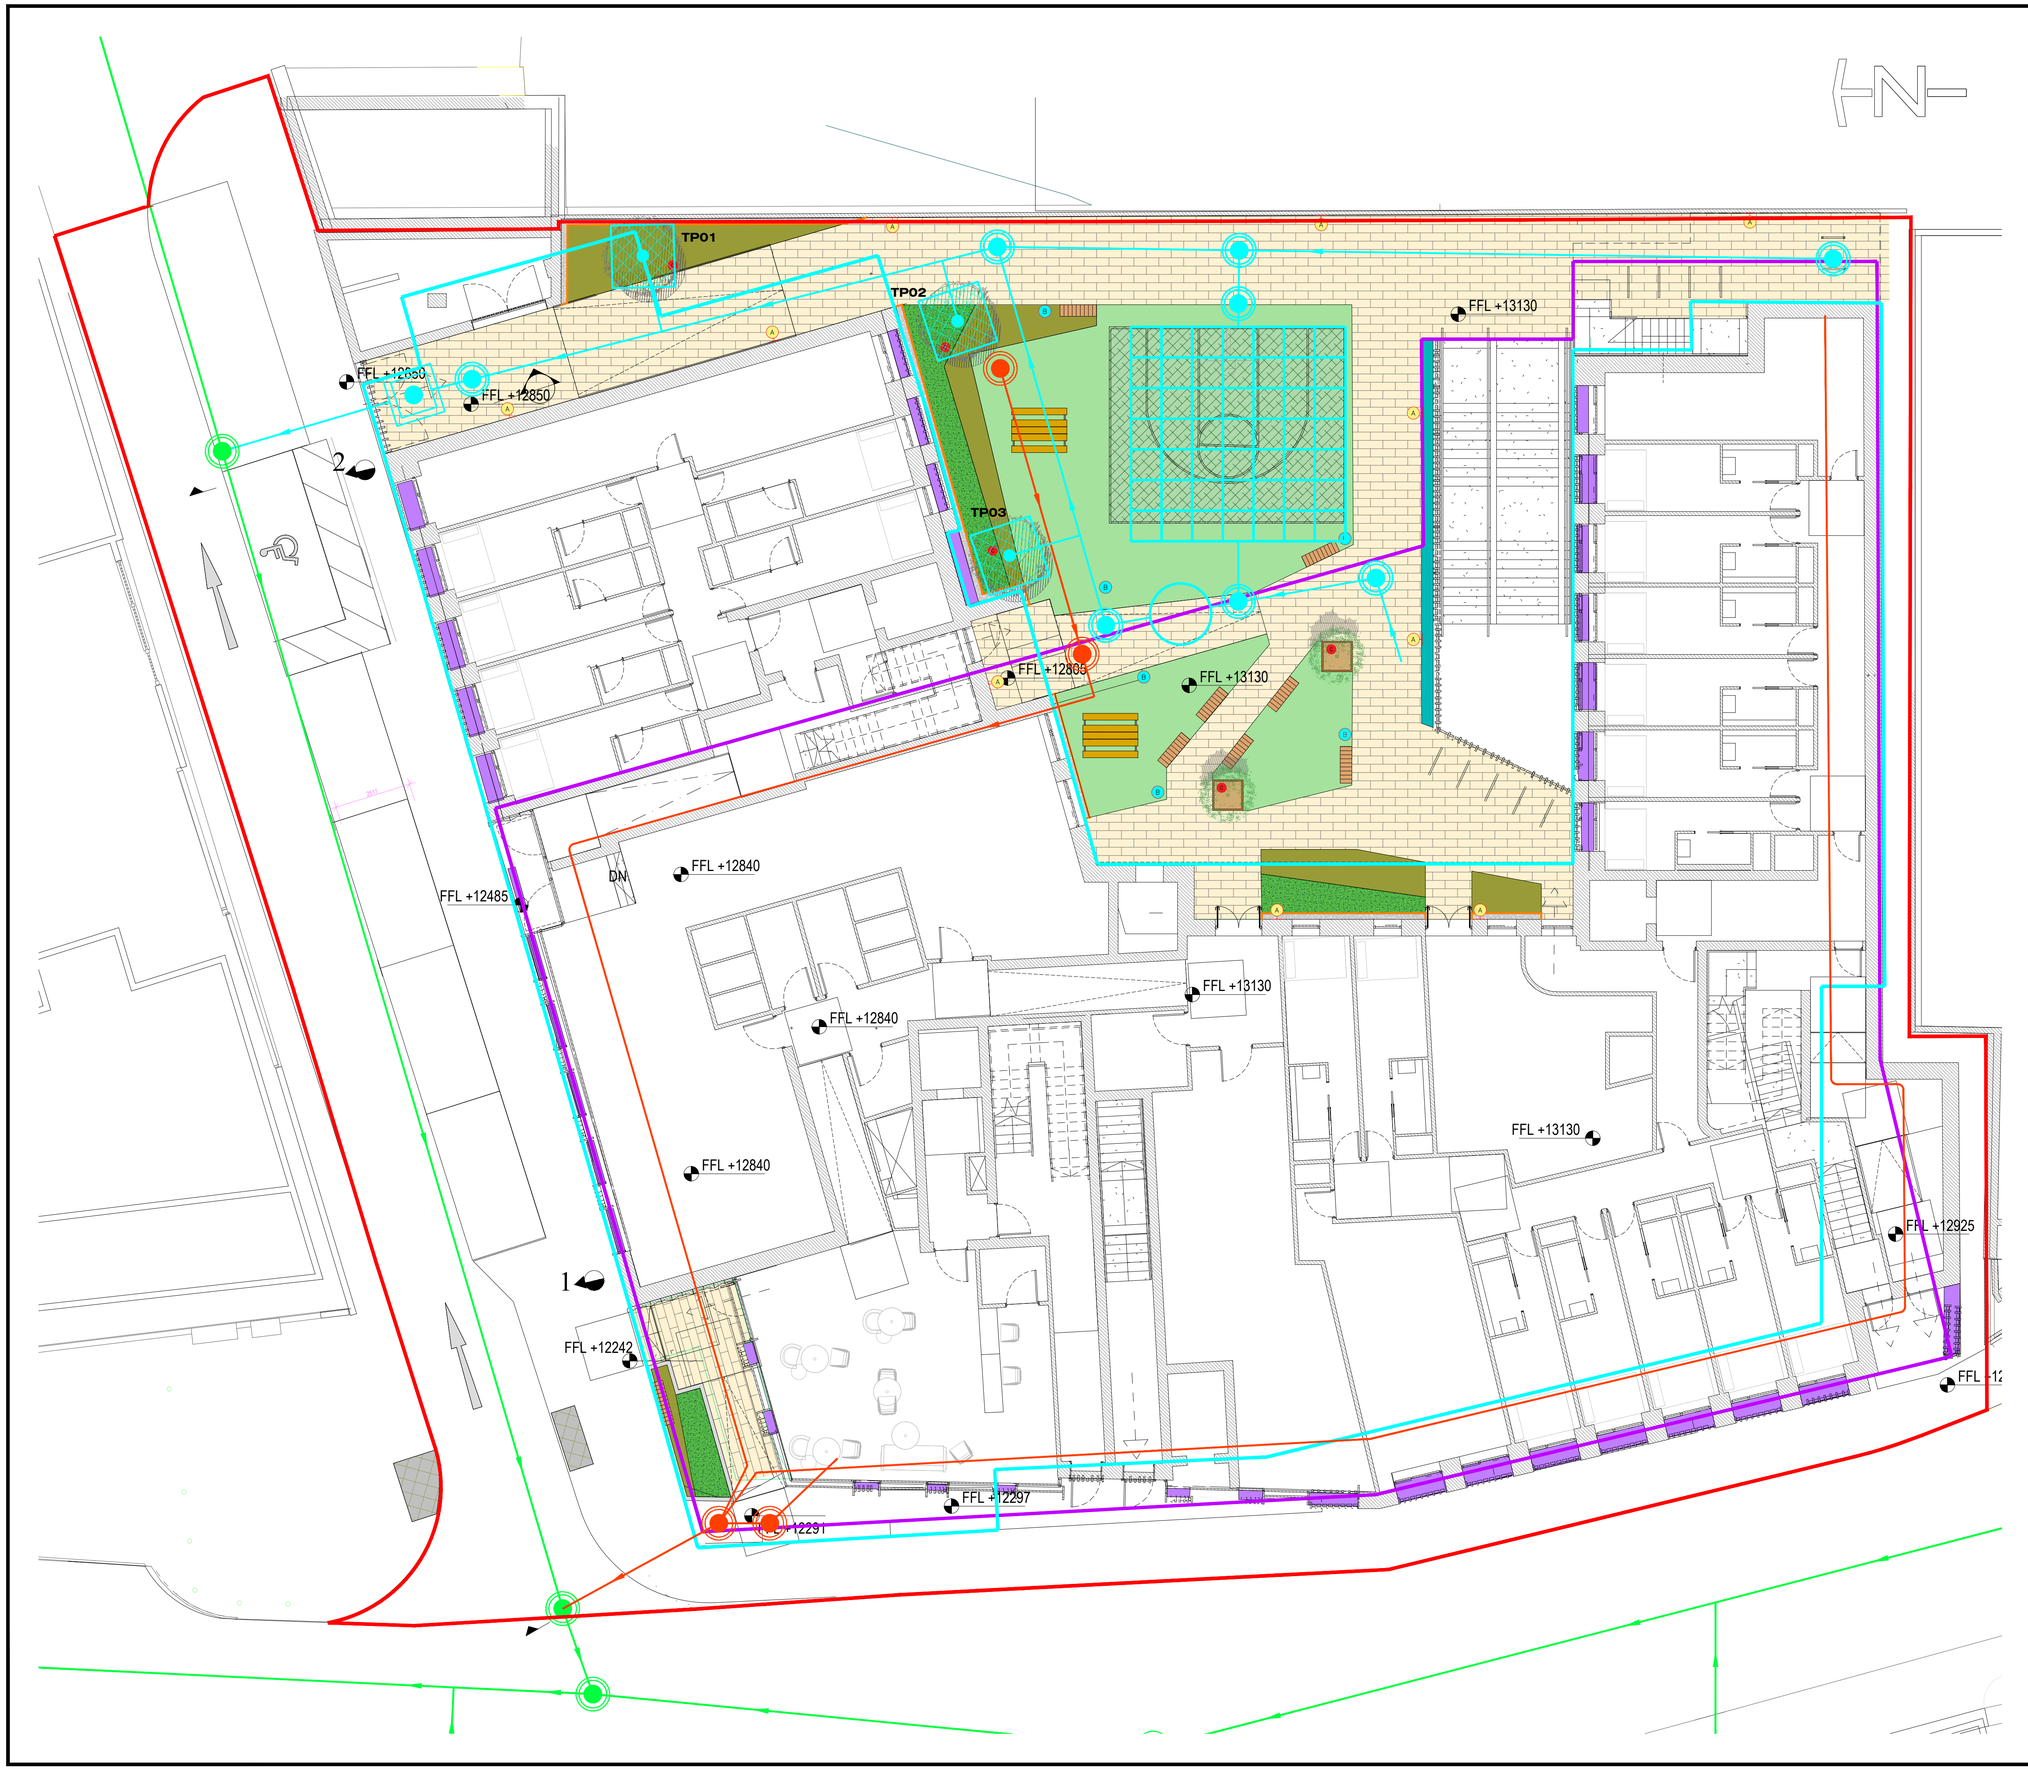

Legend

- Proposed Tree Planting
- Proposed Ornamental Shrubs and Herbaceous Planting
- Proposed Shade Tolerant Planting
- Proposed Mown Grass
- Proposed Formal Hedge Planting
- Proposed Gravel Edge to Building
- Proposed Alustyle Aluminium Lawn Edging (supplied by https://www.landscapedepot.ie or similar approved)
- Proposed Astroturf for Basket Court
- Proposed Composite Timber Decking (supplied by https://www.dohertyflooring.ie/ or similar approved)
- Concrete Flag paving Clima-Pave Lismore 80mm depth, dim. 240 x 160, Colour Natural (supplied by https://www.Kilsaran.co.uk or similar approved)
- Proposed Planter Hot-dip galvanised steel- (supplied by https://www.uk@vestre.com or similar approved)
- Proposed Concrete 450mm High Planters with Timber Slab Seating at Building Entrance
- Proposed Pic nic tables- BERG picnic table 322 (supplied by https://www.uk@vestre.com or similar approved)
- Proposed Corner bench 4103MK, timber slab on concrete (supplied by https://www.uk@vestre.com or similar approved)
- Proposed Sheffield Bike Stand - stainless steel (supplied by https://www.pittman.ie)
- Basement Outline
- Roof and Canopy Ouline

Public Lighting Legend

- Lighting Posts

Courtyard Lighting Legend

- A Surface Wall Luminaire
- B Bollard
- C Spotlight

Services Legend

- Foul Water
- Surface Water
- Combined Water
- SuDs tree pits
- Underground Attenuation

Note:
to be read in conjunction with Drw. No.
OCC-JBAI-XX-XX-M2-L-0001-A3-Ground_Floor_Landscape_Masterplan

24 Grove Island
Corbally
Limerick
V94 3T2N
Ireland

T: +353 (0)61 579 400
E: info@jbaconsulting.ie

www.jbaconsulting.ie
Twitter @JBAConsulting

JBA consulting

Project Title

Blackpitts Student Accommmodation

Drawing Title

**Ground Floor
Landscape Masterplan
with combined services**

Client

**Blackpitts Residence
Unlimited Company**

Parent Model
OCC-JBAI-XX-XX-M2-L-0002-A3-C02-Landscape_Masterplan_with_services.dwg

Security Classification	Scale		
OFFICIAL	**1:100**		
Author	Designer	Checker	Approver
ES	**PP**	**ES**	**COF**
Suitability		Status	Revision
COMPLETE		**A3**	**C02**

Information Container
OCC-JBAI-XX-XX-DR-L-0002

A1 Sheet Size